

THE PORT AUTHORITY
OF NEW YORK AND NEW JERSEY

William K. ... 5/13/95
CHIEF ENGINEER, ASBESTOS ABATEMENT

Peter K. ...
FIRST-STEP PROGRAM MANAGER

No.	Date	Revision	Approved
1			
Engineering Department Design Division			
THE WORLD TRADE CENTER			
ELECTRICAL/HVAC UPGRADE PROGRAM			


Title
TOWERS ONE AND TWO

**ASBESTOS ABATEMENT
STANDARD DETAILS**


SHEET 1

This drawing is subject to conditions in contract. All inventions, ideas, designs and methods herein are reserved to Port Authority and may not be used without its written consent.


L.A.V.	L.R.U.	L.A.V.
Designed by	Drawn by	Checked by
Date 5/1/95	Scale N.T.S.	
Contract Number	Drawing Number	
WTC-802.071	EA-12	

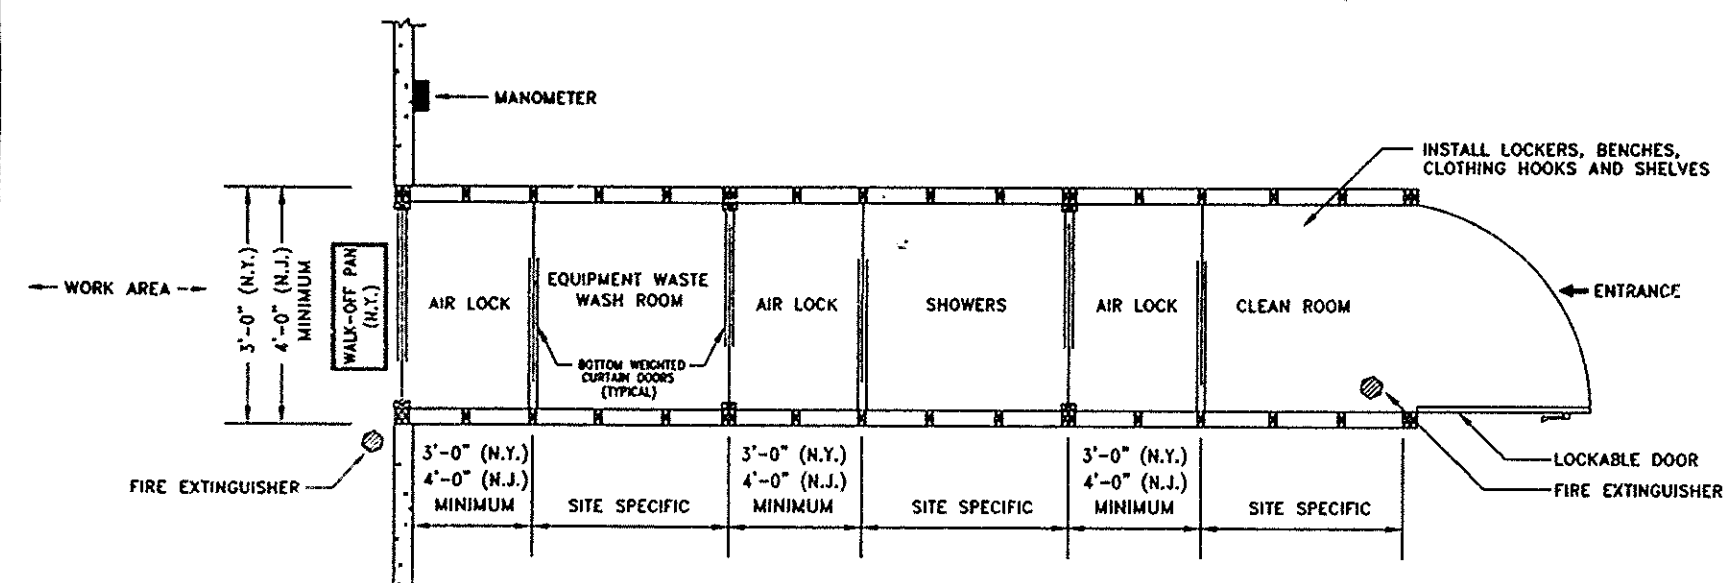


① **TYPICAL WORKER DECONTAMINATION ENCLOSURE**
(SHALL BE DIMENSIONED ON SHOP DRAWINGS)

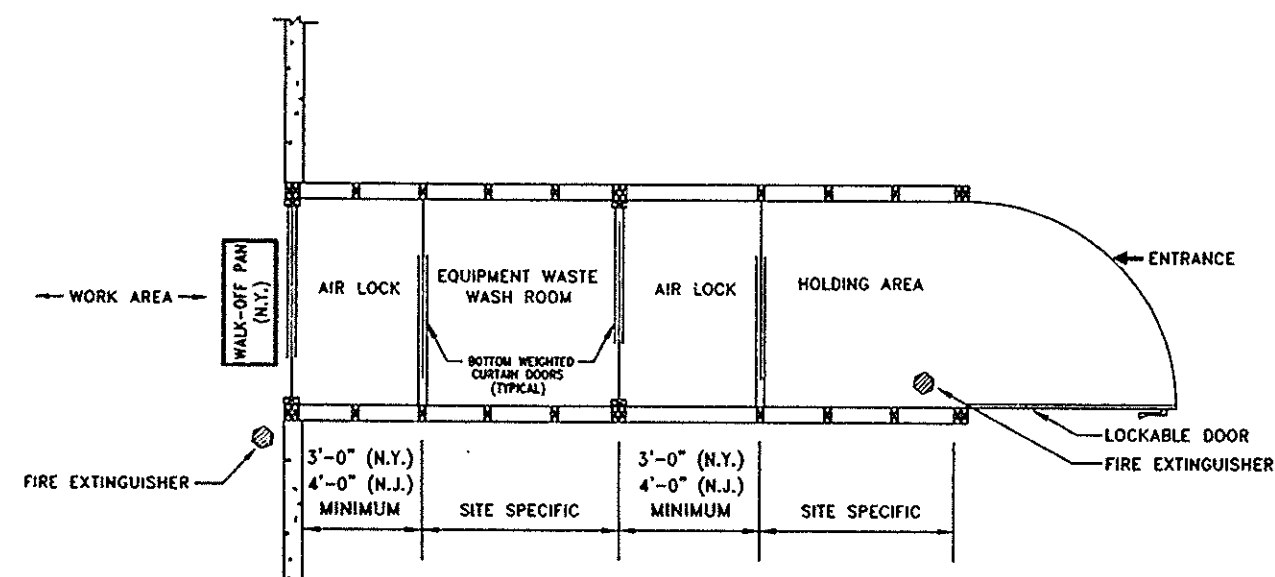


② **TYPICAL WASTE DECONTAMINATION ENCLOSURE**
(SHALL BE DIMENSIONED ON SHOP DRAWINGS)

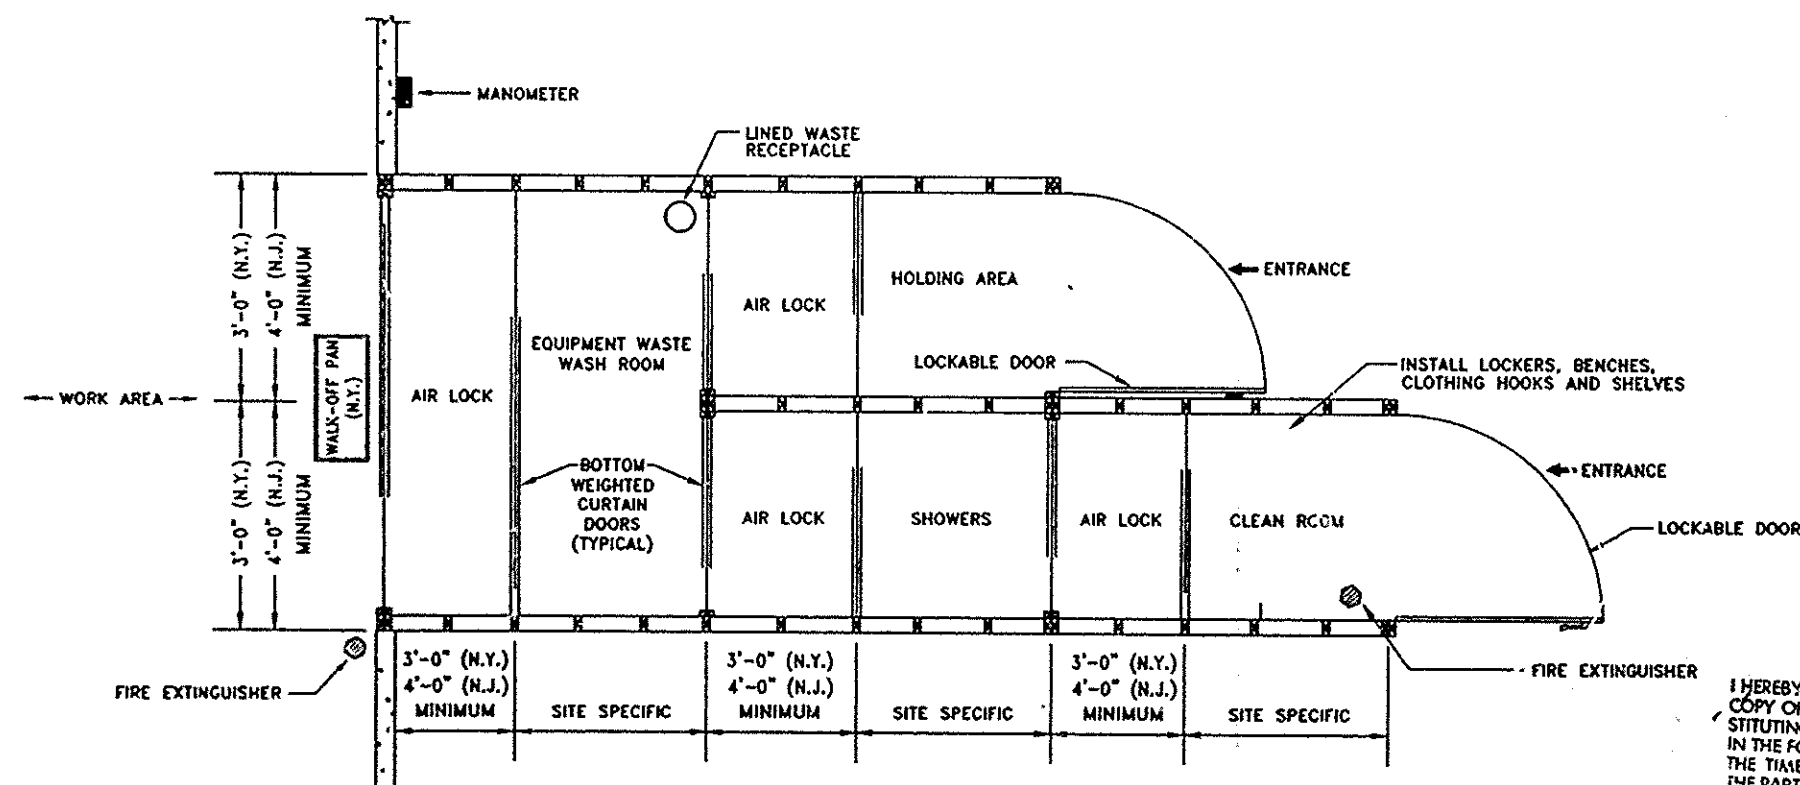


③ **TYPICAL WORKER AND WASTE DECONTAMINATION ENCLOSURE**
(SHALL BE DIMENSIONED ON SHOP DRAWINGS)

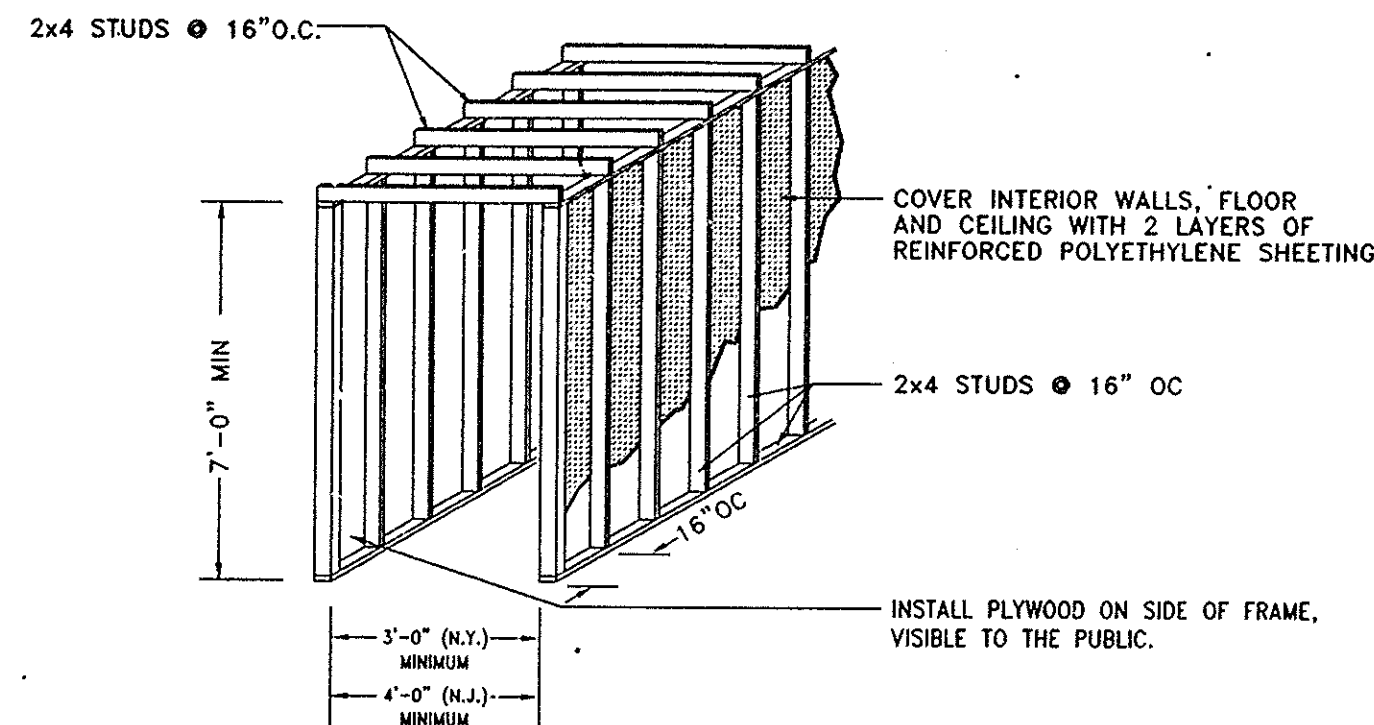

④ **ACCESS TUNNEL THROUGH ASBESTOS ABATEMENT WORK AREA**

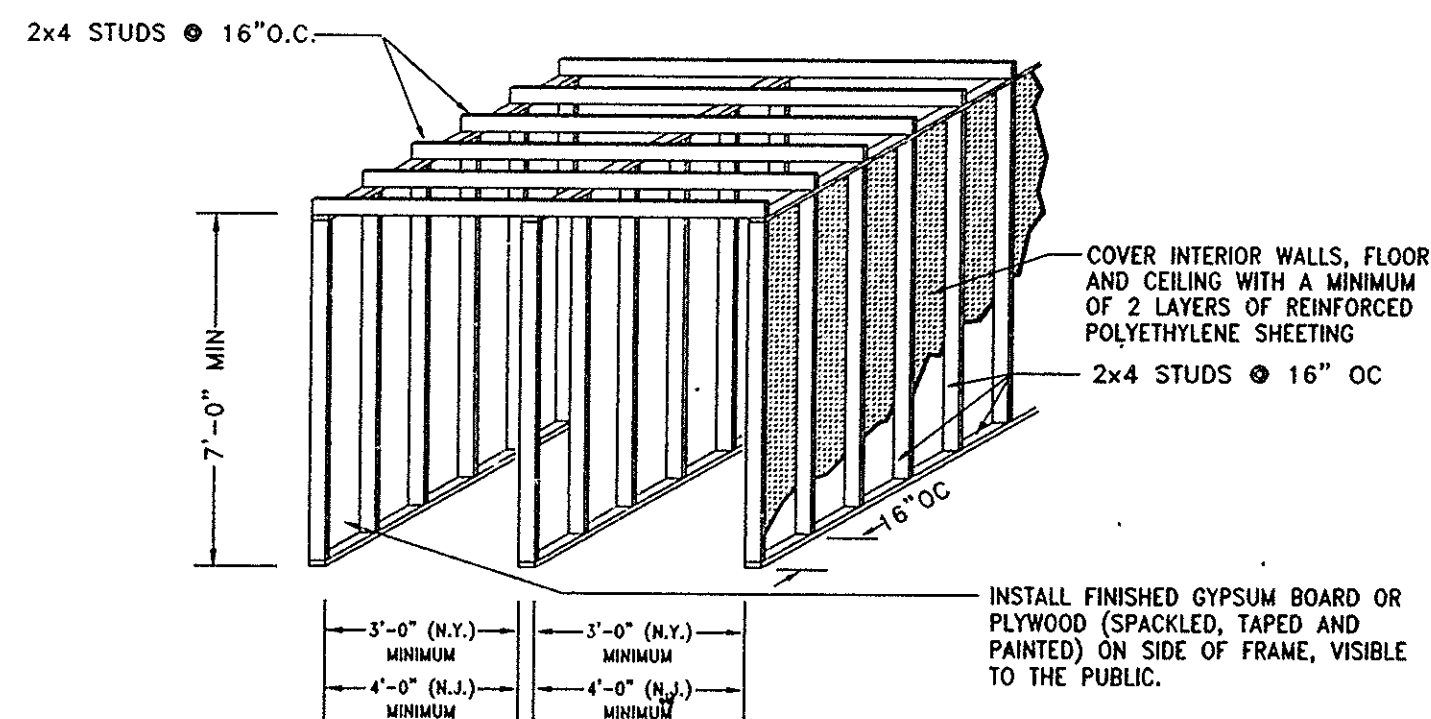

⑤ **STRUCTURAL FRAMING OF WORKER AND WASTE DECONTAMINATION ENCLOSURES**

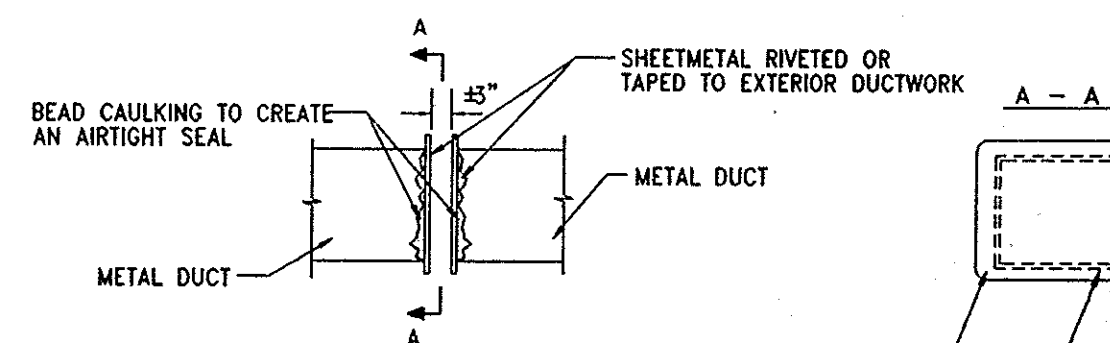

WALL OPENING TO BE SEALED WITH PLYWOOD OR METAL AND MADE AIRTIGHT WITH 2 LAYERS OF POLYETHYLENE SHEETING, CAULKING AND DUCT TAPE.

BEFORE SEALING, REMOVE GRILLS AND CLEAN ALL ACCESSIBLE DUST AND DEBRIS INSIDE DUCT BY HEPA VACUUMING AND SEAL EDGES WITH A CONTINUOUS BEAD OF WATERPROOF CAULKING AND DUCT TAPE.

⑥ **SEALING SUPPLY AND RETURN DUCT WITH PLYWOOD OR METAL PLATE**

I HEREBY CERTIFY THAT THIS IS A TRUE AND CORRECT COPY OF ONE OF THE CONTRACT DRAWINGS CONSTITUTING A PART OF CONTRACT NO. WTC-802.071 IN THE FORM IN WHICH SAID DRAWINGS EXISTED AT THE TIME THE SAID CONTRACT WAS EXECUTED BY THE PARTIES.

DATE 6/22/95 *Sultan A. Aslam* SPEC. WRITER
DATE 8/15/95 *Peter K. ...* ENGINEER OF DESIGN